P31223

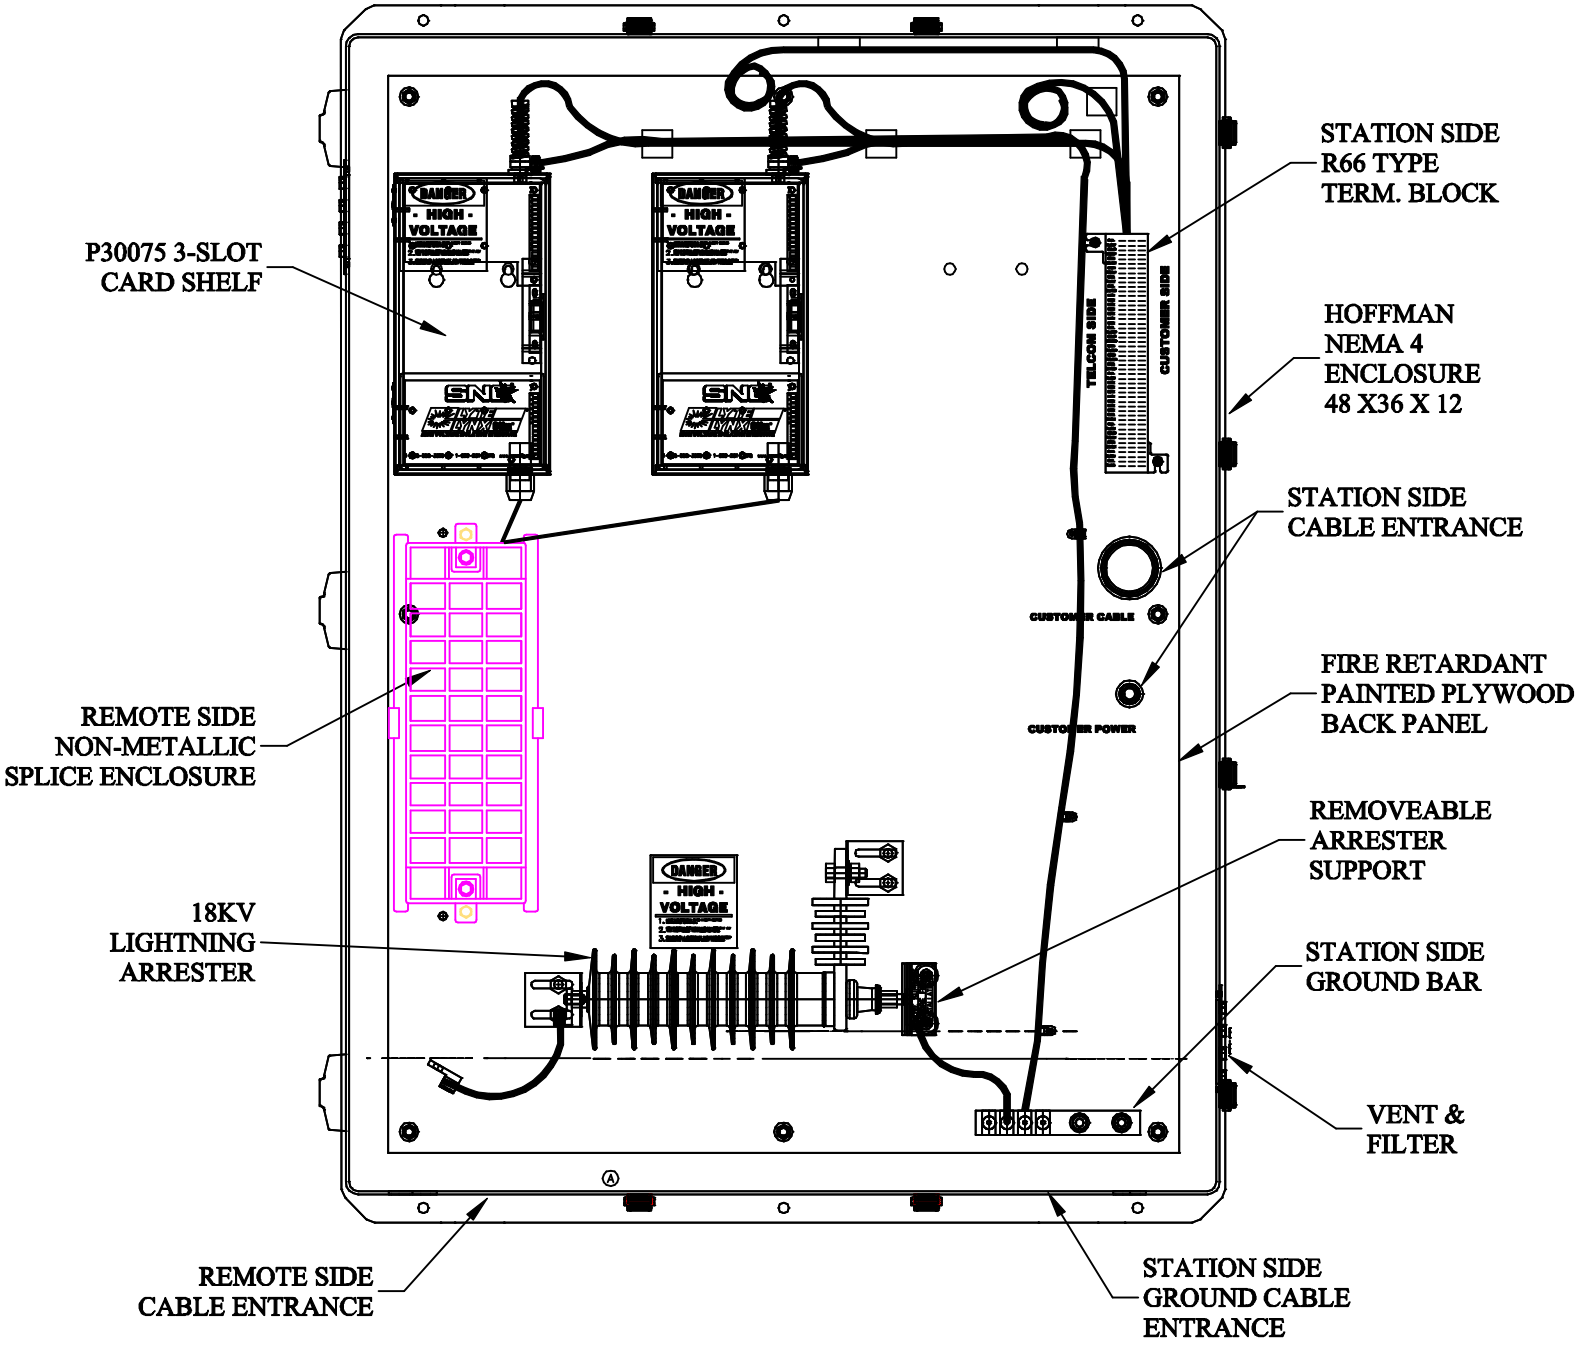
P30075 3-SLOT CARD SHELF
REMOTE SIDE NON-METALLIC SPLICE ENCLOSURE
18KV LIGHTNING ARRESTER
REMOTE SIDE CABLE ENTRANCE
STATION SIDE R66 TYPE TERM. BLOCK
HOFFMAN NEMA 4 ENCLOSURE 48 X36 X 12
STATION SIDE CABLE ENTRANCE
FIRE RETARDANT PAINTED PLYWOOD BACK PANEL
REMOVEABLE ARRESTER SUPPORT
STATION SIDE GROUND BAR
VENT & FILTER
STATION SIDE GROUND CABLE ENTRANCE
DANGER
HIGH VOLTAGE
TELCOM SIDE
CUSTOMER SIDE
CUSTOMER CABLE
CUSTOMER POWER